WIDENING PROJECT:
QUINCY AVENUE TO I-70

QUINCY NB RAMPS RELOCATION

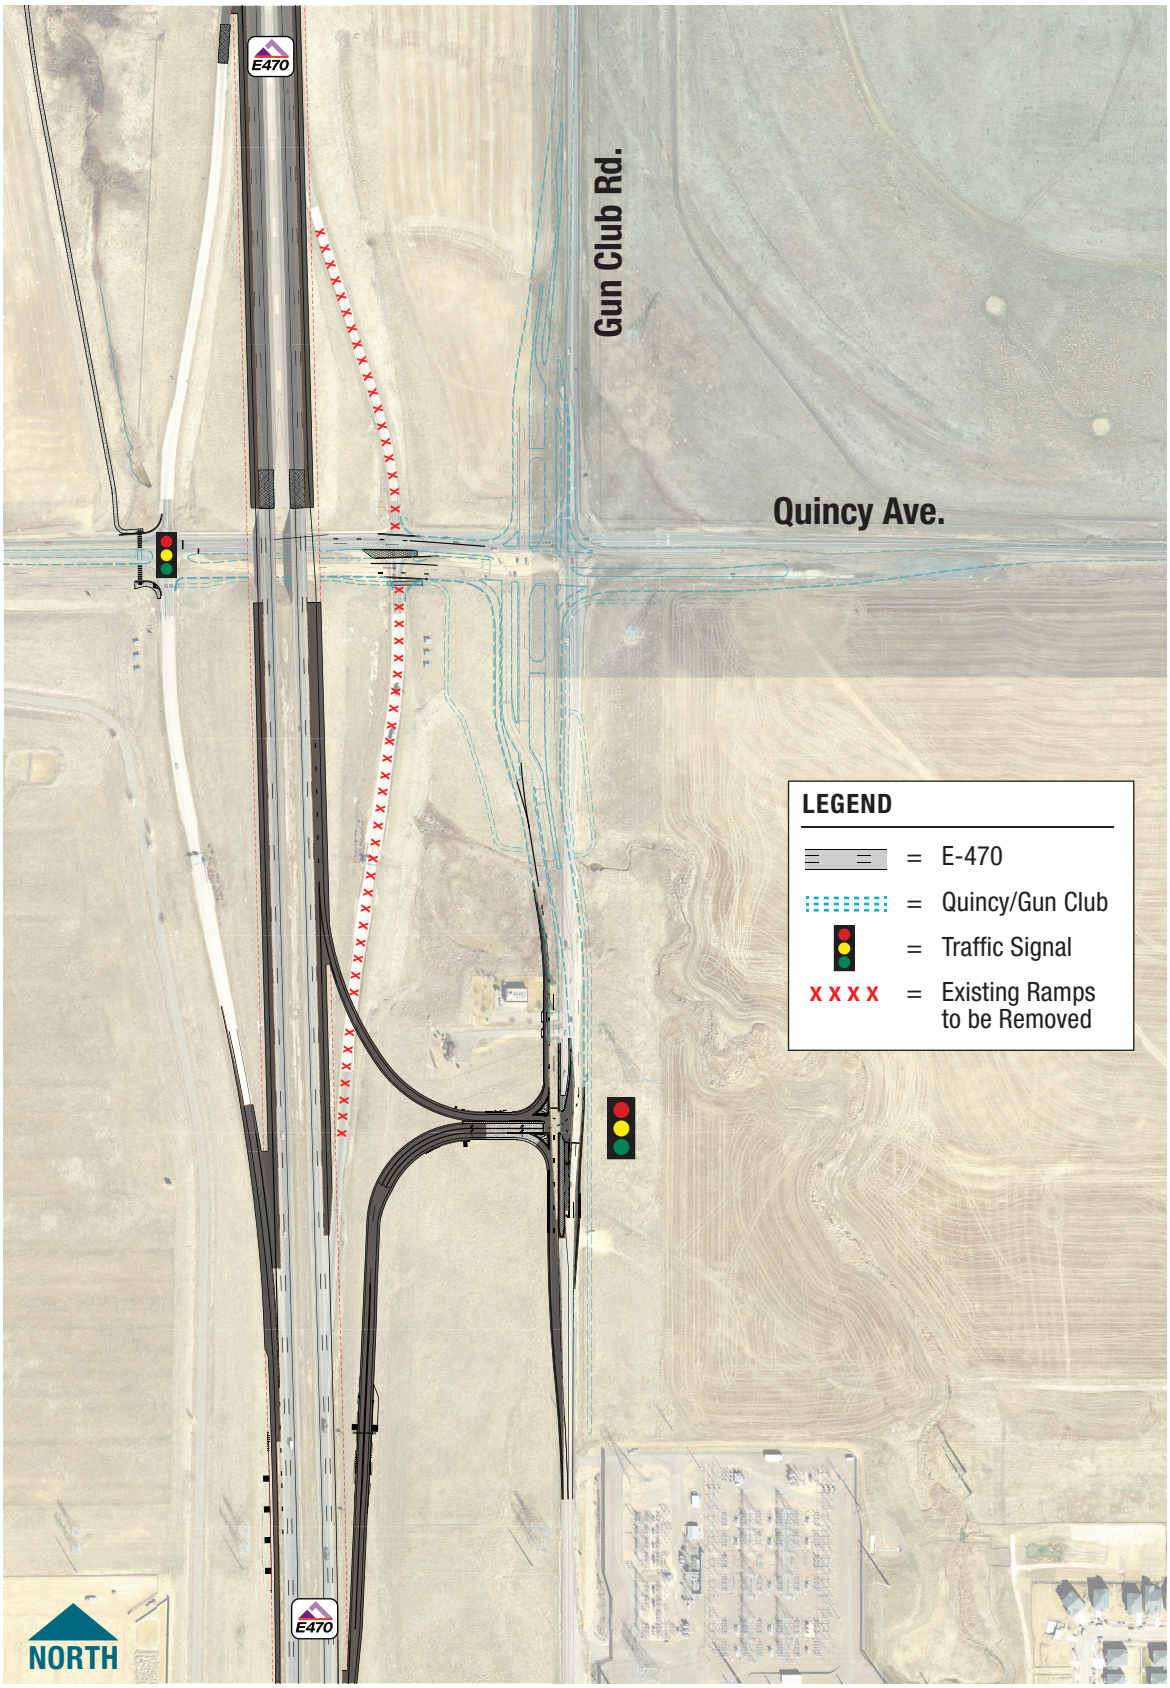

FELSBURG HOLT & ULLEVIG
SEMA CONSTRUCTION
KRAEMER NORTH AMERICA